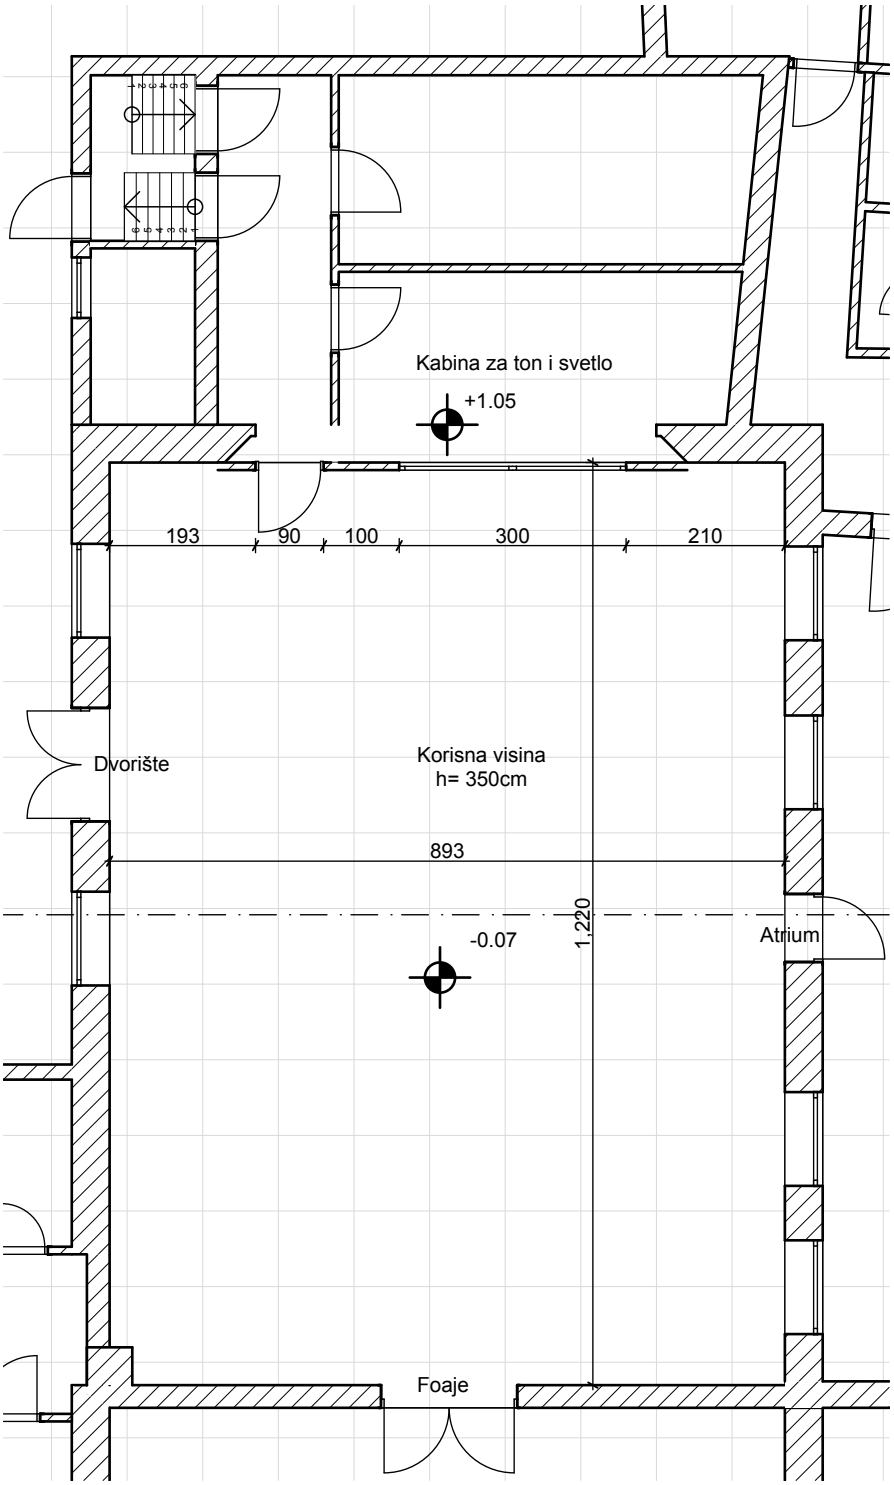1 : 100; Osnova male scene